

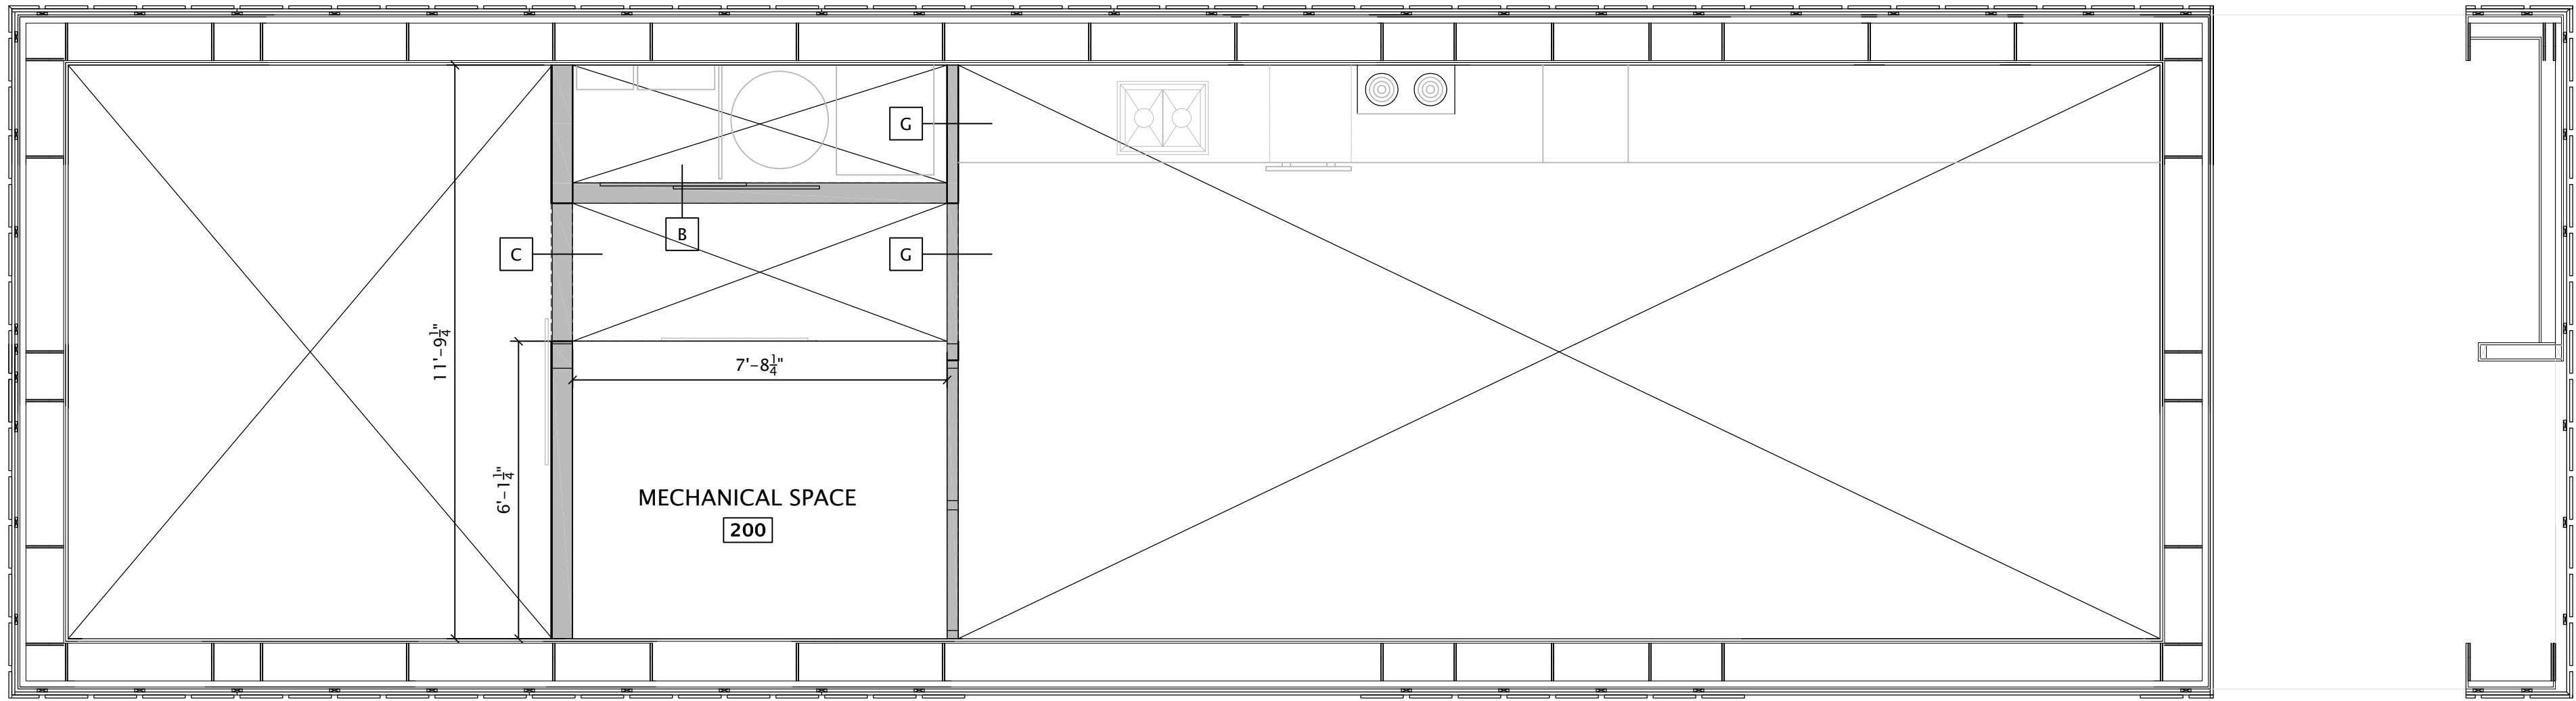



U  
T  
S  
R  
Q  
P  
N  
M  
L  
K  
J  
H  
G  
F  
E  
D  
C  
B  
A

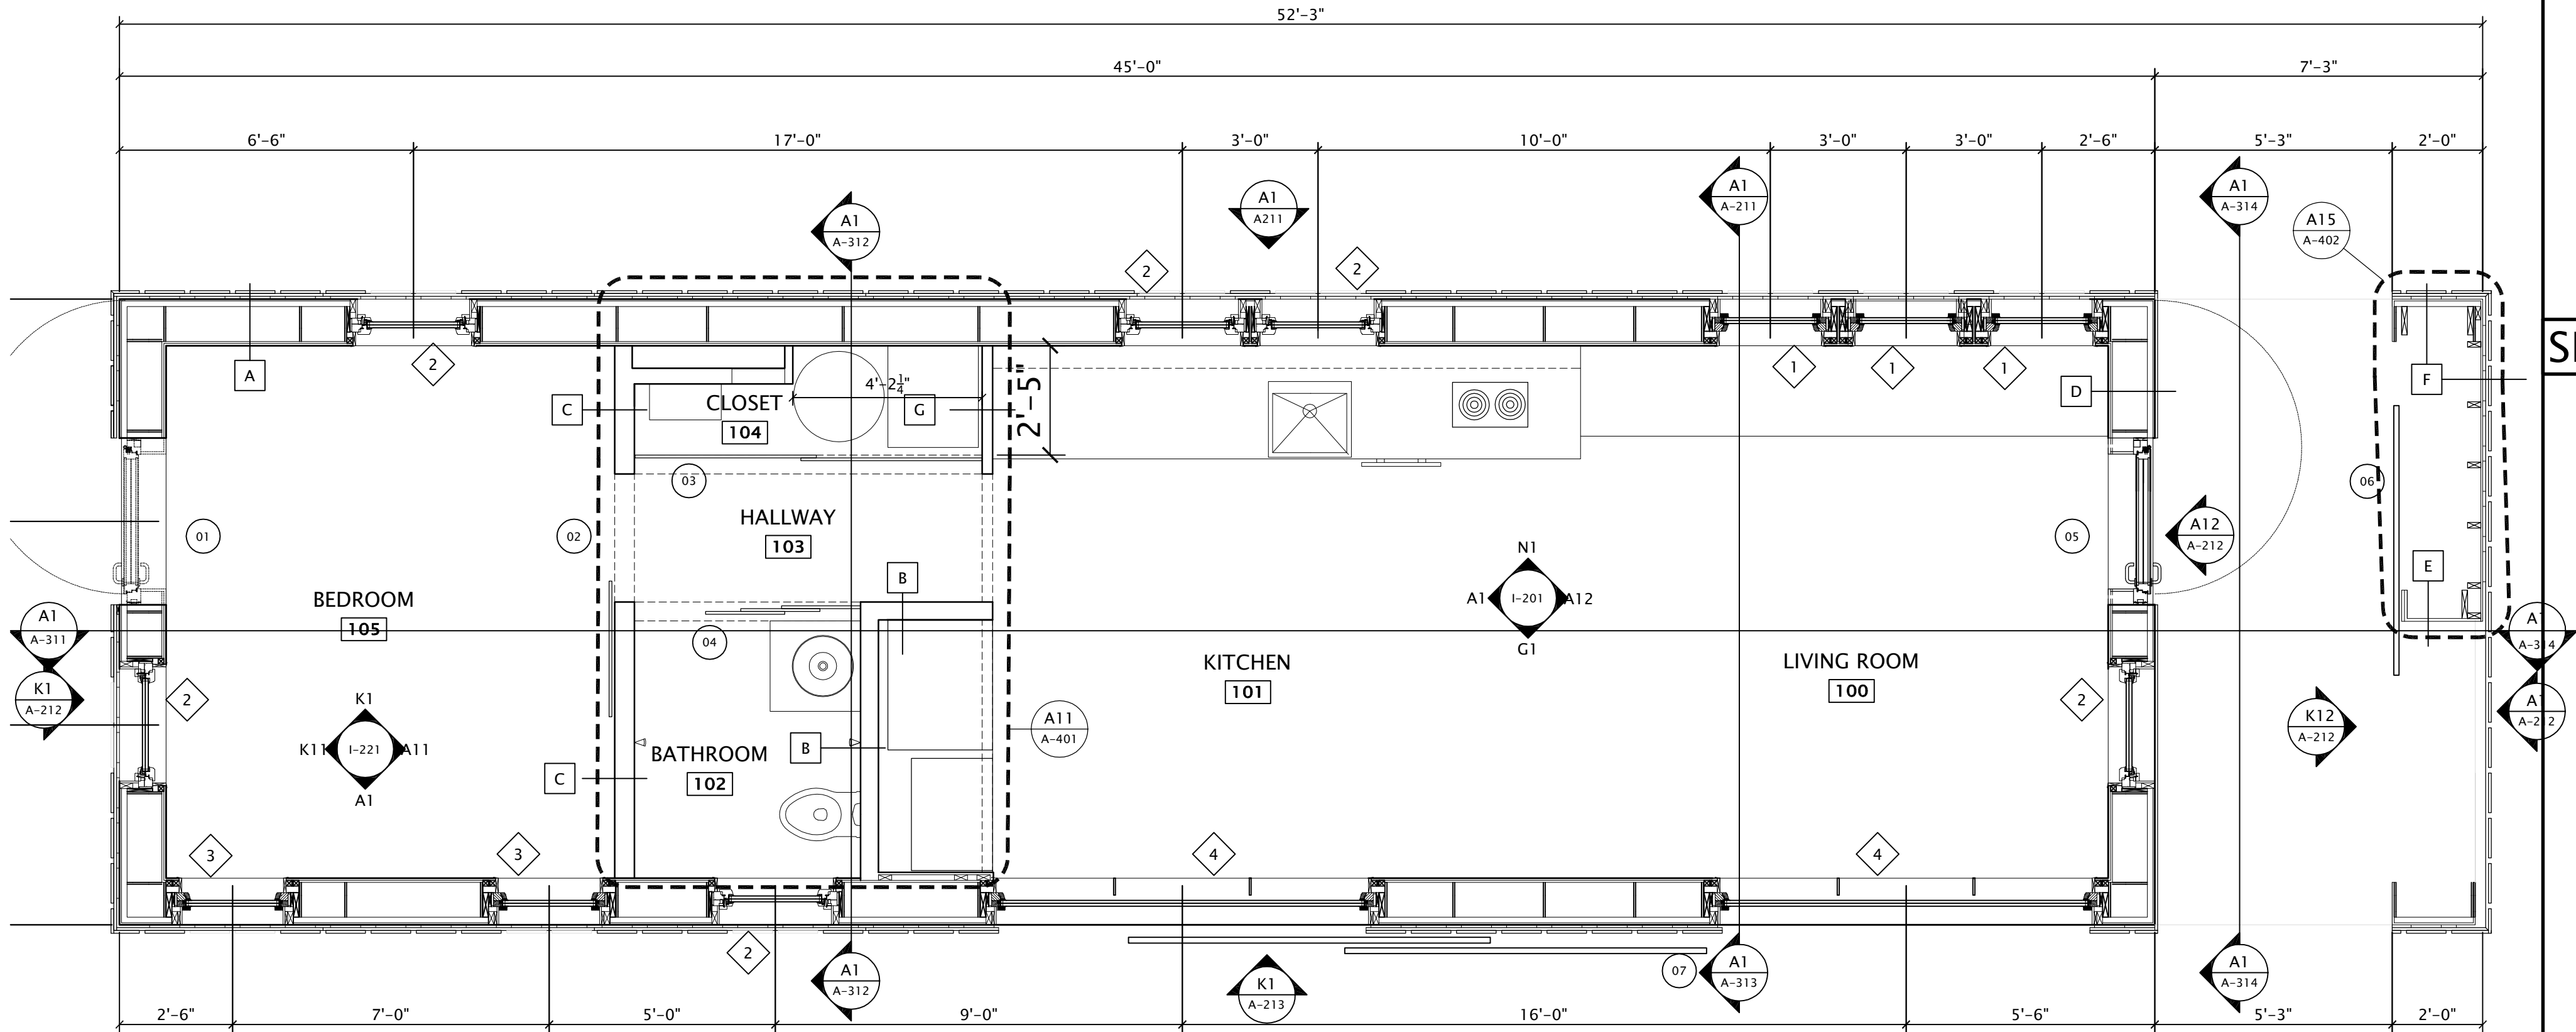

M1 MECHANICAL LEVEL PLAN  
SCALE: 3/8" = 1'-0"

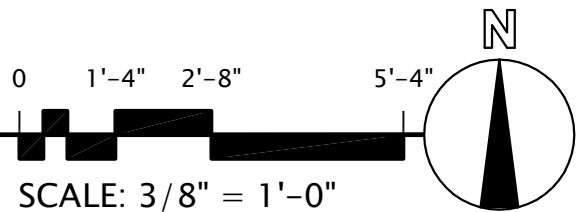

A1 FLOOR PLAN  
SCALE: 3/8" = 1'-0"

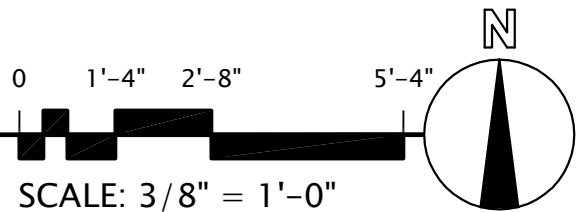

## GENERAL SHEET NOTES

- 1 WALL AND PARTITION DIMENSIONS SHOWN ON PLANS ARE NOMINAL DIMENSIONS
- 2 WALL AND PARTITION DIMENSIONS ARE SHOWN TO FINISHED FACE OF WALL
- 3 DIMENSIONS FOR AREAS DRAWN AT A LARGER SCALE ARE SHOWN ON ENLARGED SCALE PLANS.
- 4 FOR PARTITION TYPES, SEE SHEET A-513
- 5 FOR ROOM FINISH SCHEDULE, SEE I-SERIES
- 6 FOR DOOR AND FRAME INFORMATION, SEE A-5 SERIES DRAWINGS
- 7 FOR WINDOW AND CURTAIN WALL TYPES, SEE ELEVATIONS AND A-5 SERIES
- 8 USE OF SPECIFICATION SECTION NUMBERS WITHIN KEYNOTES OR ELSEWHERE ON THE DRAWINGS IS MADE SOLELY FOR CONVENIENCE IN COORDINATION AND WITHOUT LIMITATION. THE CONTRACTOR IS RESPONSIBLE FOR PROVIDING THE WORK IN ACCORDANCE TO THE CONTRACT DOCUMENTS IN THE ENTIRETY.

## REFERENCE KEYNOTES

## SHEET KEYNOTES

**DESIGNER:**  
UNIVERSITY OF ILLINOIS  
GABLE HOME TEAM  
611 LOREDO TAFT DR.  
CHAMPAIGN, IL 61820

### SEALS:

**PROJECT:**  
US DEPT. OF ENERGY  
SOLAR DECATHLON  
OCTOBER 1-21 2009  
NREL & DOE

**ISSUANCE:**  
BID DOCUMENTS  
#01 01/15/2009 JJS

DOE REVIEW  
#02 04/16/2009 JJS

CONSTRUCTION DOCS  
#03 06/01/2009 JJS

**INFORMATION:**  
PROJECT NAME  
UIUC\_SD\_2009

DRAWING LOCATION  
A-111 FIRST FLOOR PLAN.DWG

DRAWN BY  
JJS

CHECKED BY  
MT

**SHEET:**  
FLOOR PLANS

A-111

01 02 03 04 05 06 07 08 09 10 11 12 13 14 15 16 17 18 19 20 21 22 23 24 25 26 27

GABLE HOME